BHAVNAGAR MUNICIPAL CORPORATION, BHAVNAGAR

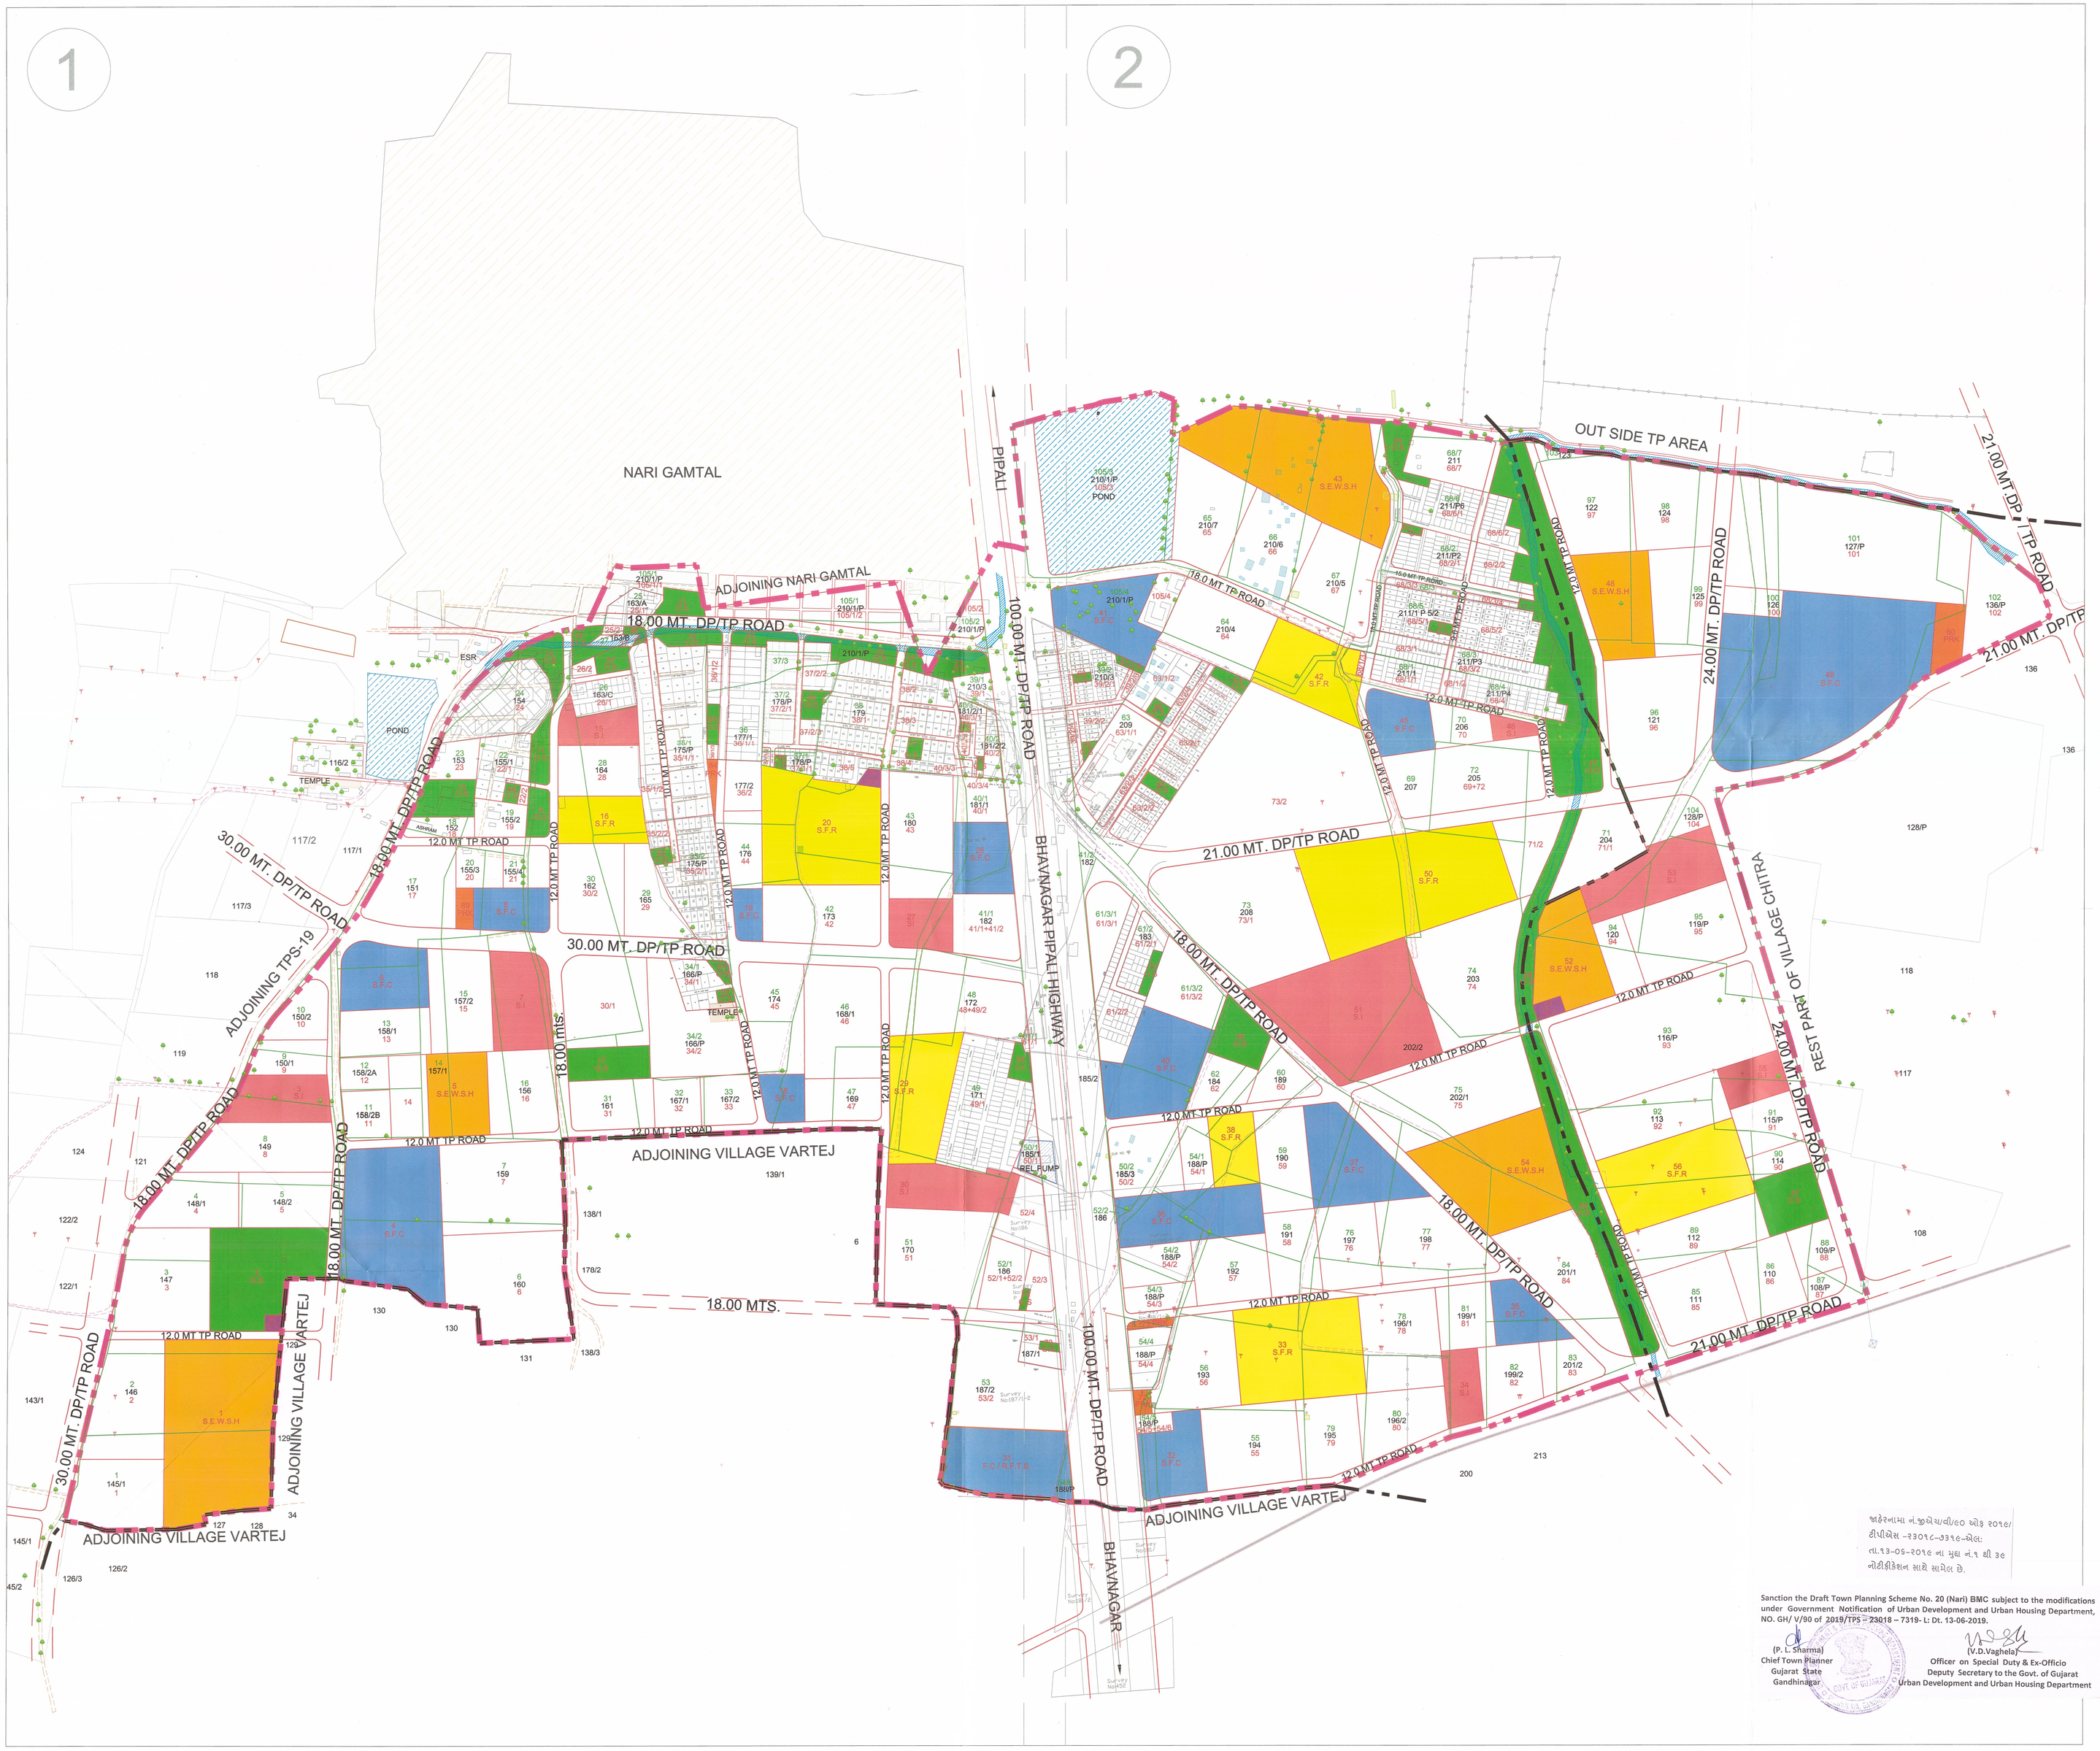

DRAFT TOWN PLANNING SCHEME - 20

PLAN 03:- ORIGINAL AND FINAL PLOT PLAN (OP-FP)

VILLAGES :- 1. NARI
2. CHITRA

SHEETS :

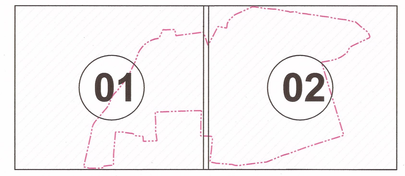

LEGEND :

- TPS BOUNDARY
- VILLAGE BOUNDARY
- GAMTAL
- DP & TP ROAD
- EXISTING ROAD
- KACCHA ROAD
- NALIYA ROAD
- RAILWAY LINE
- CULVERT
- 256 SURVEY NUMBER
- COMPOUND WALL
- FENCING
- GATE
- SHED
- PAKKA STRUCTURE
- KACHHA STRUCTURE
- TALAV
- DRAIN
- WELL & TUBEWELL
- WATER KUNDI
- TEMPLE
- ELECTRIC POLE
- TREE
- MANHOLE
- ORIGINAL PLOT
- 00 ORIGINAL PLOT NUMBER
- FINAL PLOT
- 00 FINAL PLOT NUMBER
- SALE FOR RESIDENCE (S.F.R)
- SALE FOR COMMERCIAL (S.F.C)
- OPEN SPACE / GARDEN / PLAY GROUND (O.S)
- SOCIAL INFRASTRUCTURE (S.I)
- SOCIALLY & ECONOMICALLY WEAKER SECTION HOUSING (S.E.W.S.H)
- FOR STREET VENDOR (S.V)
- FOR PARKING (PRK)

N

30 0 30 60 120 180

1 CM = 30 Mtr.

TITLE :- ORIGINAL AND FINAL PLOT PLAN FOR DRAFT TOWN PLANNING SCHEME NO. 20 (NARI & CHITRA)

જાહેરનામા નં.જીએચ/વી/૯૦ ઓફ ૨૦૧૯/ ટીપીએસ -૨૩૦૧૮-૭૩૧૯-એલ: તા.૧૩-૦૬-૨૦૧૯ ના મુદ્દા નં.૧ થી ૩૯ નોટીફીકેશન સાથે સામેલ છે.

Sanction the Draft Town Planning Scheme No. 20 (Nari) BMC subject to the modifications under Government Notification of Urban Development and Urban Housing Department, NO. GH/ V/90 of 2019/TPS – 23018 – 7319- L: Dt. 13-06-2019.

(P. L. Sharma)
Chief Town Planner
Gujarat State
Gandhinagar

(V.D.Vaghela)
Officer on Special Duty & Ex-Officio
Deputy Secretary to the Govt. of Gujarat
Urban Development and Urban Housing Department

Town Planning Officer
Town Planning Dept.
Muni Corpo. Bhavnagar

Deputy Commissioner
Bhavnagar Municipal Corporation
Bhavnagar.

COMMISSIONER
BHAVNAGAR MUNICIPAL CORPORATION
BHAVNAGAR.

BHAVNAGAR MUNICIPAL CORPORATION,
BHAVNAGAR