DRAFT TOWN PLANNING SCHEME - 21 (RUVA-VADVA), BHAVNAGAR

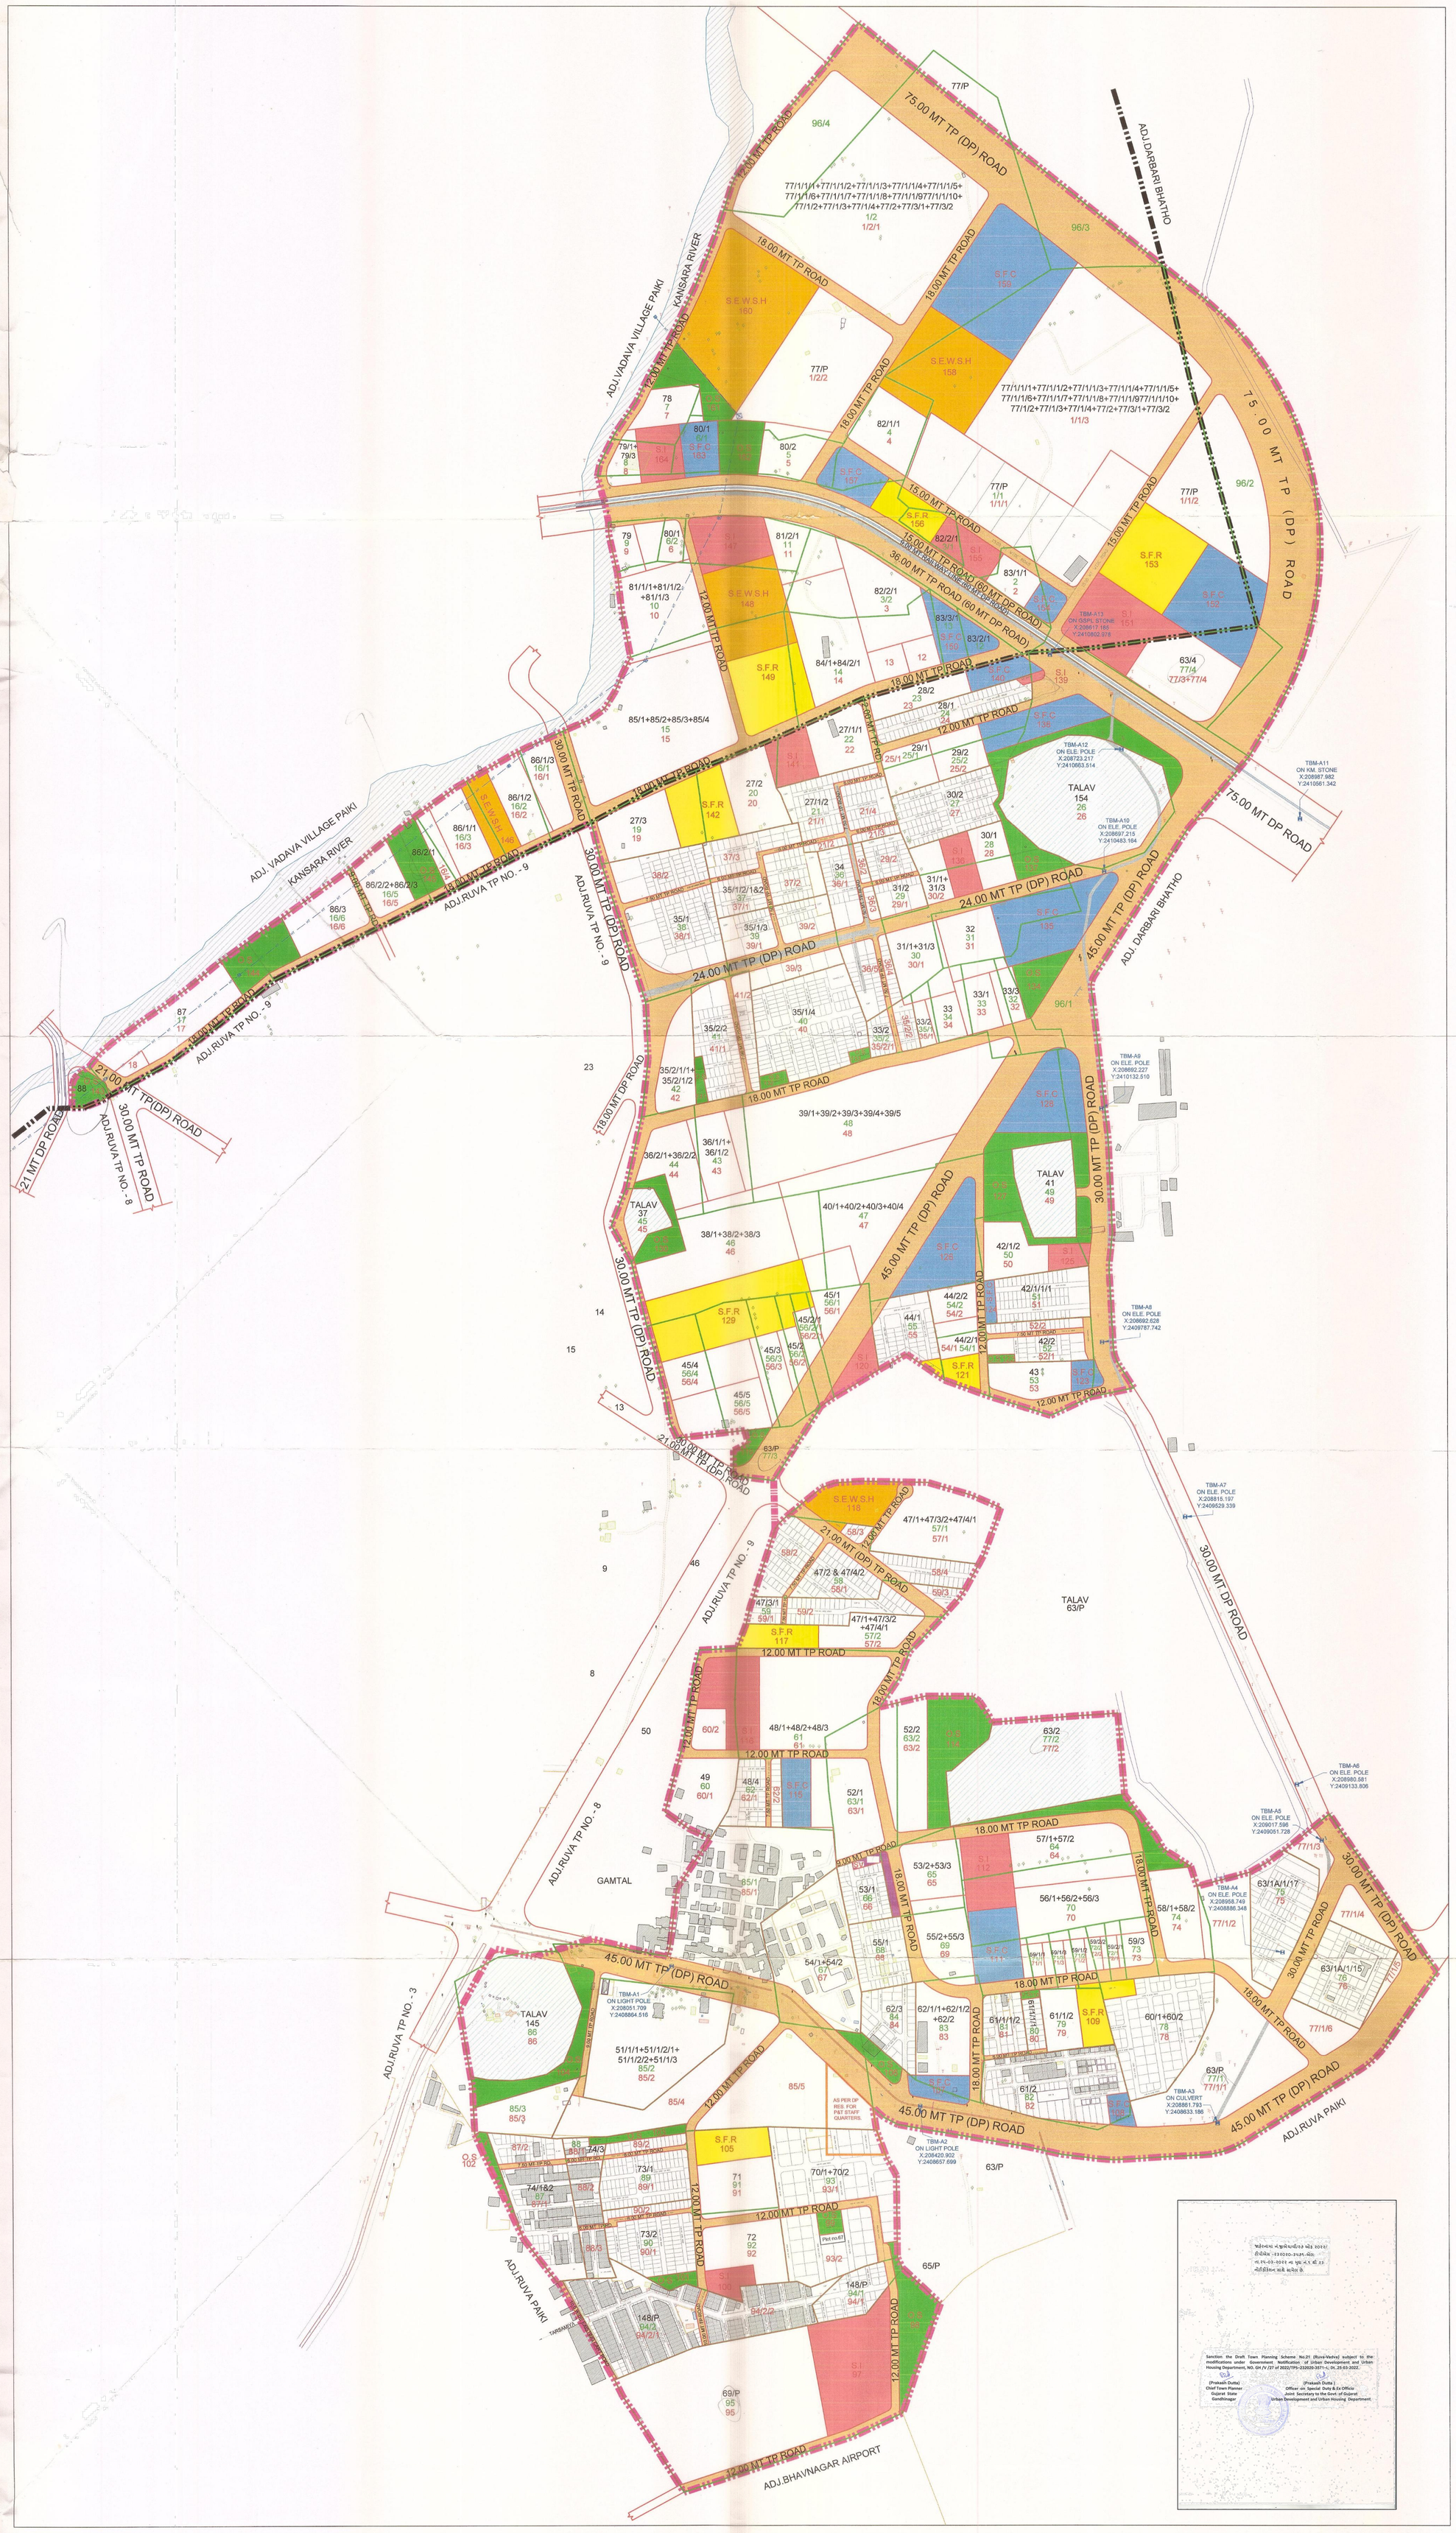

TOWN PLANNING SCHEME - 21

PLAN 03:- OP-FP PLAN
(ORIGINAL PLOT - FINAL PLOT)

PART VILLAGES :-
1. RUVA & VADVA

SHEETS :-

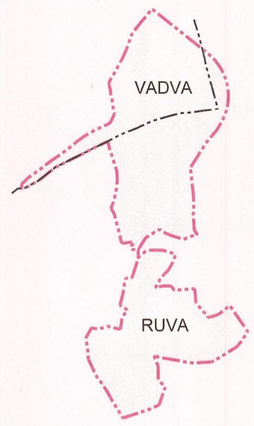

LEGEND :-

- TPS BOUNDARY
- VILLAGE BOUNDARY
- DP/TP ROAD
- EXISTING ROAD
- DIVIDER
- RAILWAY TRACK
- 00 SURVEY NUMBER
- ORIGINAL PLOT BOUNDARY
- 00 ORIGINAL PLOT NUMBER
- FINAL PLOT BOUNDARY
- 00 FINAL PLOT NUMBER
- CHECK DAM
- KACCHA ROAD
- CULVERT
- COMPOUND WALL
- GATE
- SHED
- PAKKA STRUCTURE
- TOILET
- CREMATORIUM
- MANHOLE
- LIGHT POLE
- GAS STONE
- GGCL WARNING BOARD
- GSPL STONE
- TALAV
- BUND
- RIVER
- WELL & TUBEWELL
- AIR VALVE
- WATER TANK
- WATER KUNDI
- TEMPLE
- TREE
- ELECTRIC POLE
- HIGHTENTION LINE
- TBM
- SALE FOR RESIDENCE (S.F.R)
- SALE FOR COMMERCIAL (S.F.C)
- OPEN SPACE / GARDEN / PLAY GROUND (O.S)
- SOCIAL INFRASTRUCTURE (S.I)
- SOCIALLY & ECONOMICALLY WEAKER SECTION HOUSING (S.E.W.S.H)
- FOR STREET VENDOR (S.V)

ટાઉન પ્લાનીંગ ઓફિસર
ભાવનગર મ્યુનિસિપલ કોર્પોરેશન
ભાવનગર

નાયબ કમિશનર (જનરલ)
ભાવનગર મ્યુનિસિપલ કોર્પોરેશન
ભાવનગર

કમિશનર
ભાવનગર મ્યુનિસિપલ કોર્પોરેશન
ભાવનગર

Sanction the Draft Town Planning Scheme No.21 (Ruva-Vadva) subject to the modifications under Government Notification of Urban Development and Urban Housing Department, NO. GH /V /27 of 2022/TPS-232020-1871-L Dt. 25-03-2022.

(Prakash Dutta)
Chief Town Planner
Gujarat State
Gandhinagar

(Prakash Dutta)
Officer on Special Duty & Ex Officio
Joint Secretary to the Govt. of Gujarat
Urban Development and Urban Housing Department

N

NOT TO SCALE

BHAVNAGAR MUNICIPAL CORPORATION,
BHAVNAGAR